Proposed Plans

5200 Lucas Valley Road, Nicasio

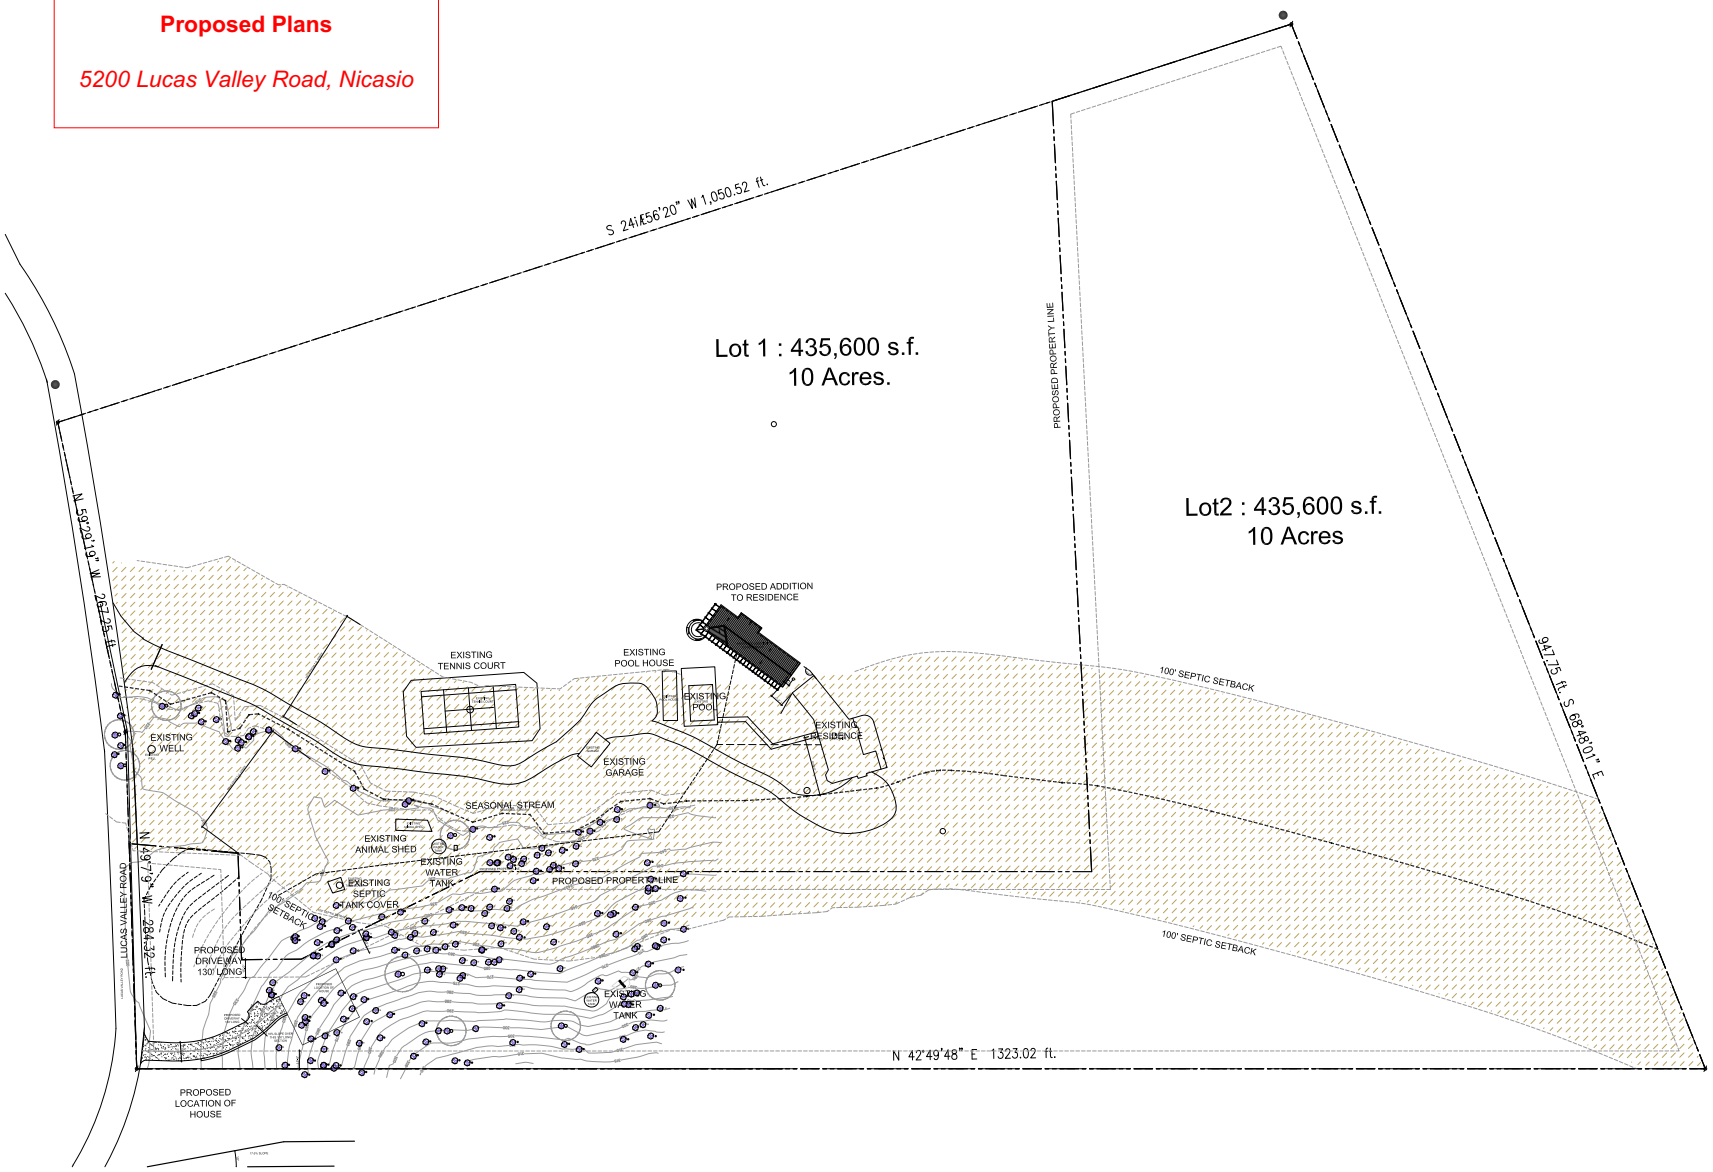

Site Plan
1" = 50'-0"

PHILIP BANTA & ASSOCIATES
6050 Hollis Street
Emeryville, California 94608
tel: 510.654.3255
fax: 510.654.3259
banta@bantadesign.com

COPYRIGHT 2004, 2005
DOCUMENTS ARE THE PROPERTY OF PHILIP BANTA & ASSOCIATES AND ARE NOT TO BE USED, CHANGED OR REPRODUCED WITHOUT THE EXPRESS WRITTEN PERMISSION OF PHILIP BANTA & ASSOCIATES.

REVISIONS: △ ISSUES: ○

NO.	DATE	DESCRIPTION

PROJECT:

LOT DIVISION
5200 Lucas Valley Road
Nicasio, CA 94946

A.P. # 121-290-09

CONSULTANTS:

SHEET DESCRIPTION:
SITE PLAN

JOB NUMBER:	0413
SCALE:	1" = 50'-0"
DATE:	09.08.08
DRAWN BY:	-
CHECKED BY:	PB
CAD TITLE:	1/16" = 1'-0"
SHEET NUMBER:	